PROPERTY SURVEY MAP

Part of Government Lot 6, Section 28, Township 34 North,
Range 13 East, Town of Nashville, Forest County, Wisconsin.

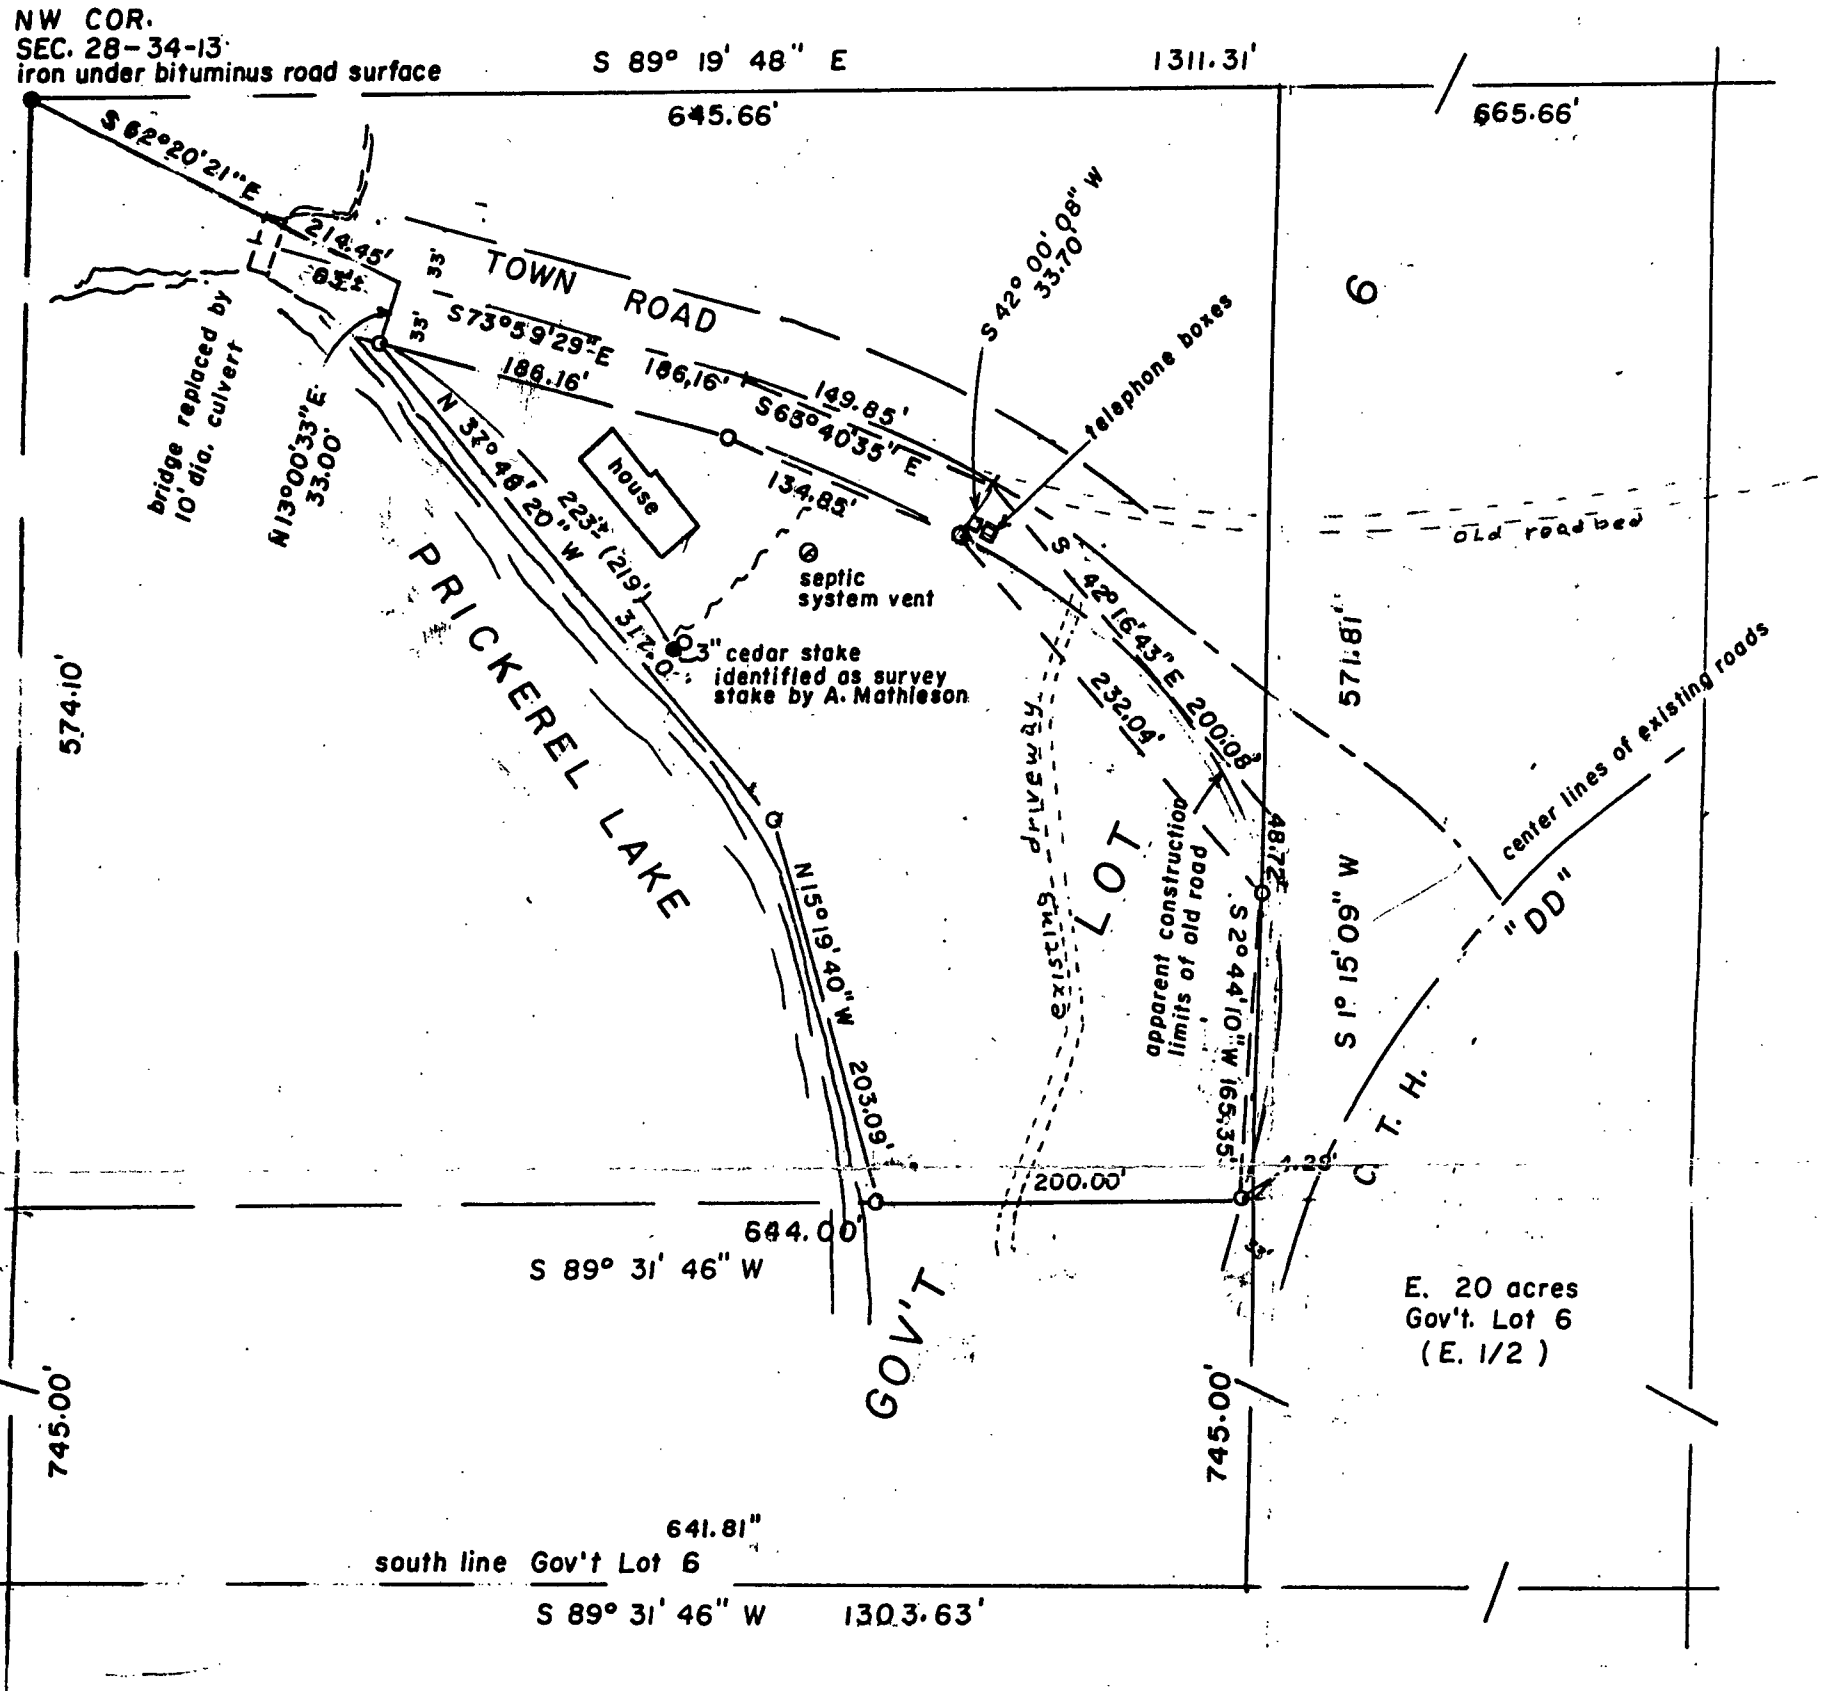

Legend

- ● existing irons, unless otherwise noted
- ◉ 4" cap on 1" iron pipe, set by Neal Spearhake for Kimberly-Clark.
- o 1 1/4" iron pipe set
- ( ) recorded data

Notes

1. Surveyed for: Alvin Mathieson
   Pickerel Lake, Wis.
2. Surveyed by: Norman A. Harrison
   Fence, Wis.
3. Bearings referenced to Magnetic North observed on March 22, 1985

WISCONSIN
NORMAN A. HARRISON
S-1394
FENCE, WIS.
LAND SURVEYOR

Norman A. Harrison
May 20, 1985

N

0 50 100 200
SCALE: 1" = 100'

prepared by: N.A. Harrison
date: May 20, 1985
order no. 141
sheet 1 of 2

FOREST CO SURVEYOR
FILE # 34128-19850520
DATE _____ BY ___

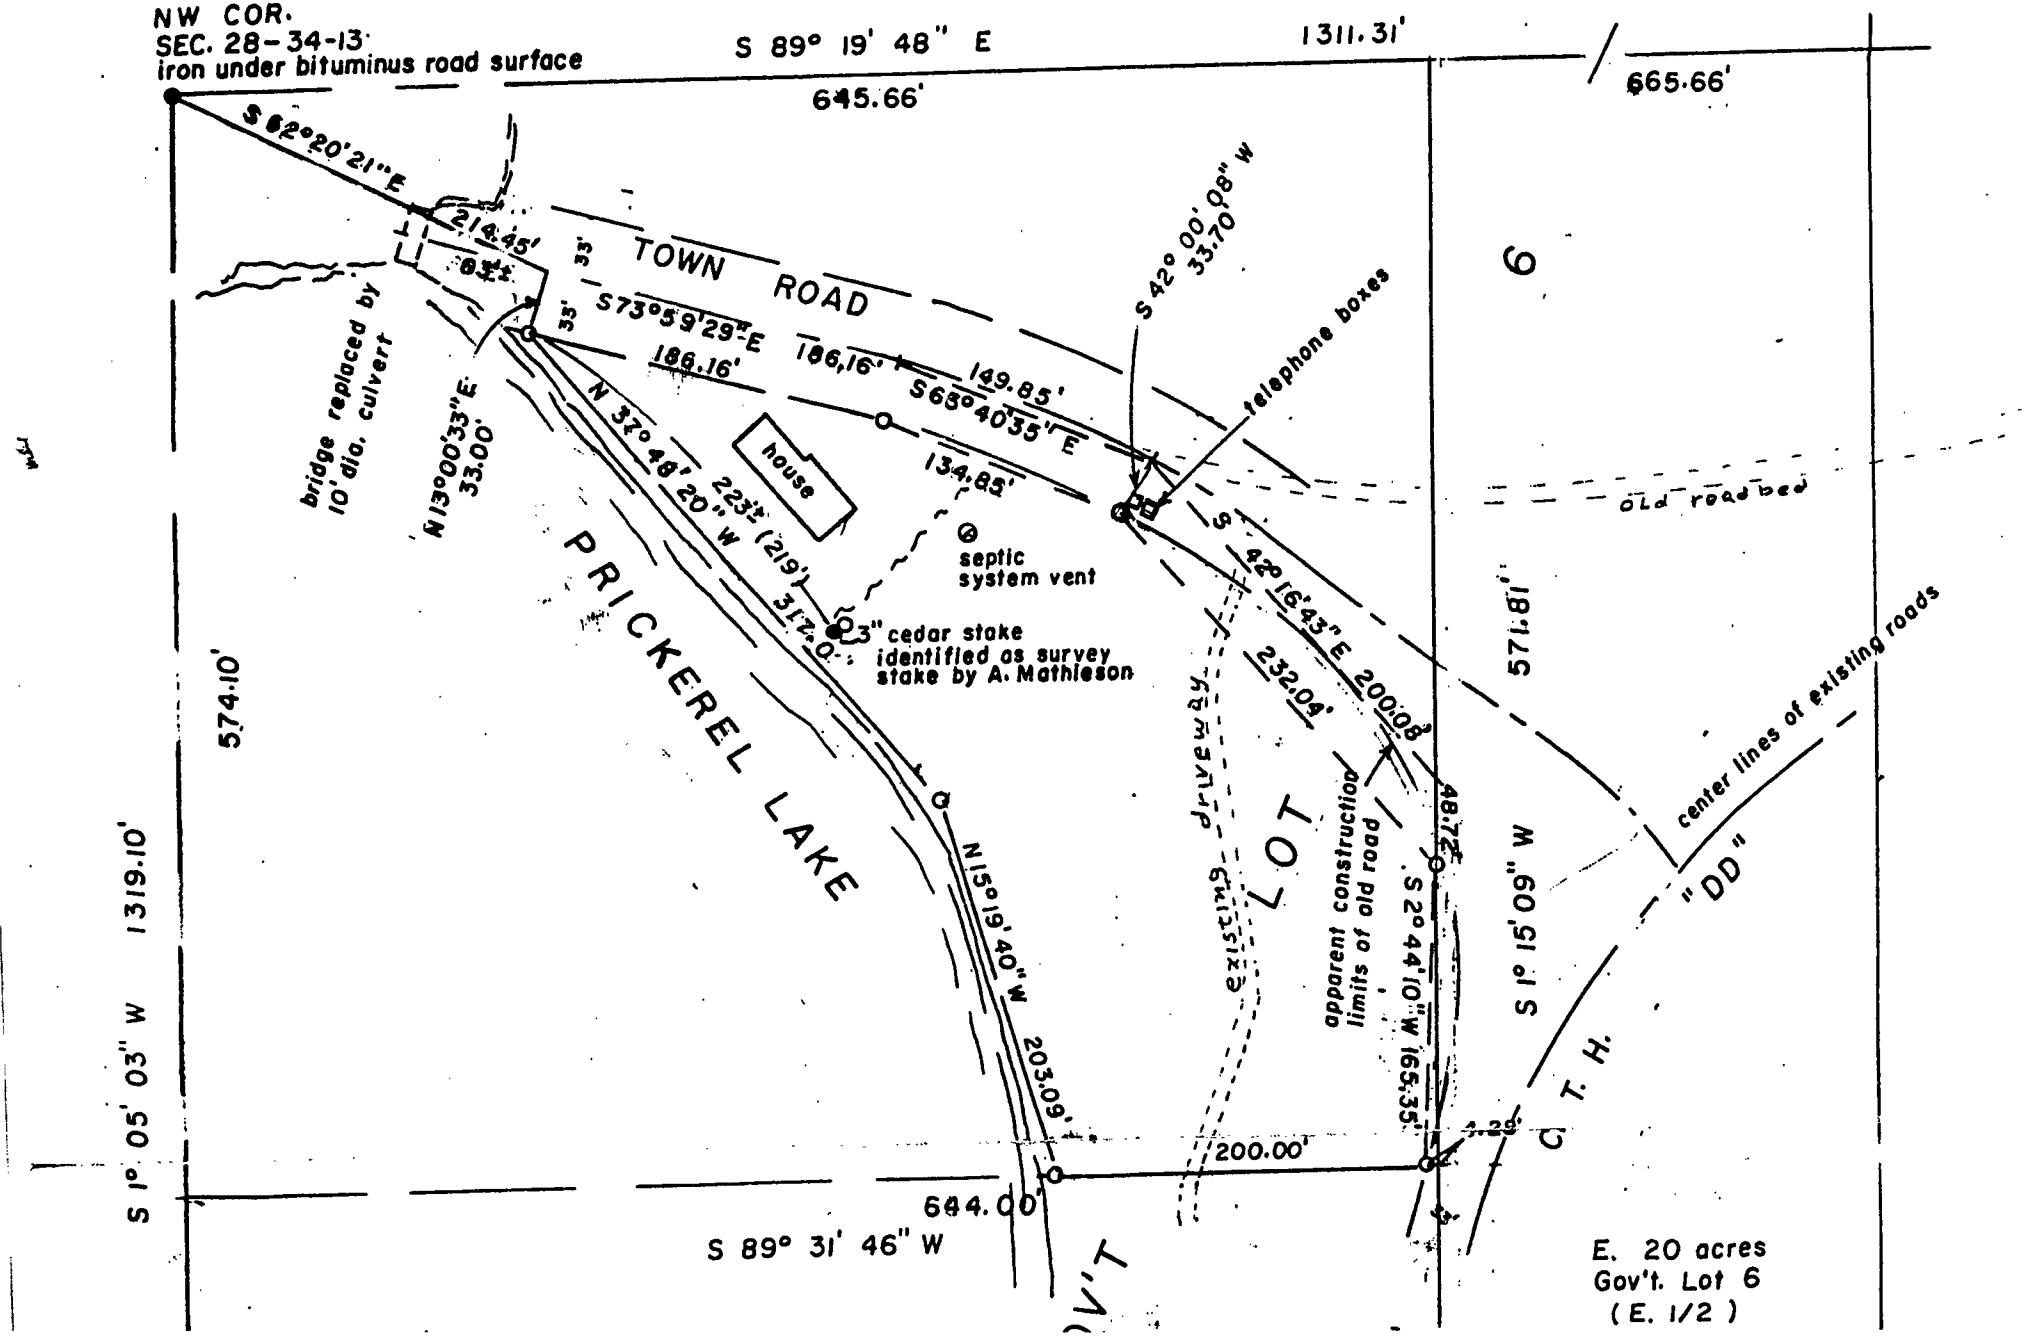
NW COR.
SEC. 28-34-13
iron under bituminus road surface
S 89° 19' 48" E
1311.31'
645.66'
665.66'
S 62°20'21"E
214.45'
65±'
33'
TOWN ROAD
S73°59'29"E
186.16'
186.16'
149.85'
S68°40'35"E
134.85'
S 42° 00' 08" W
33.70'
telephone boxes
bridge replaced by
10' dia. culvert
N13°00'33"E
33.00'
house
N 37°48' 20" W
225± (219')
31±'
septic
system vent
3" cedar stake
identified as survey
stake by A. Mathieson
PRICKEREL LAKE
S 42°16'43" E
232.04'
200.08'
old roadbed
existing driveway
apparent construction
limits of old road
center lines of existing roads
"DD"
C.T.H.
S 1° 15' 09" W
571.81'
48.72'
S 2°44'10"W 165.35'
N15°19'40"W
203.09'
200.00'
644.00'
S 89° 31' 46" W
S 1° 05' 03" W
1319.10'
574.10'
LOT
E. 20 acres
Gov't. Lot 6
(E. 1/2)

A sketch of part of Govt Lot 6 Sec. 28-34-13 showing the parcel described in the caption of this abstract outlined in red.

This is not a recorded subdivision.
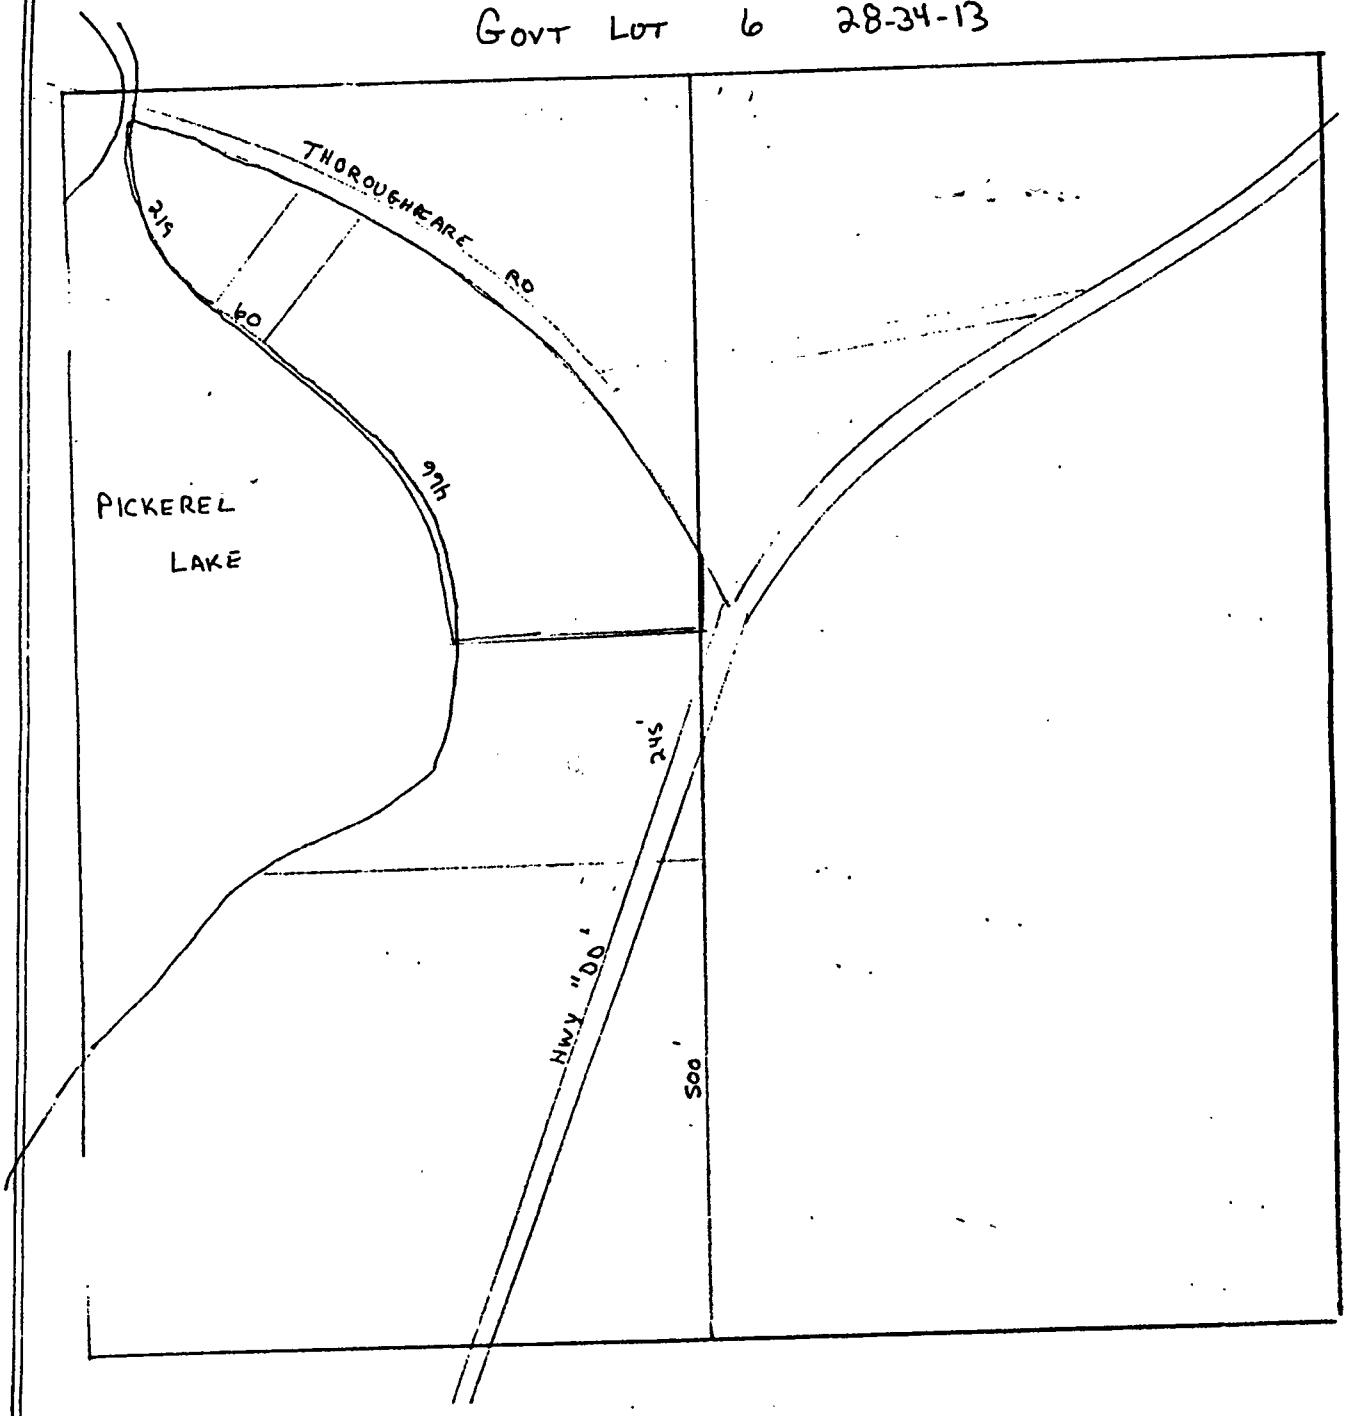
The positions of the road and lakeshore are approximate.