FORM NO. 985-A

H.C. Miller

Stock No. 26273

Document Number **163071** VOL 5 PAGE 144 SHEET 1 of 2 sheets

SURVEY MAP

PART OF THE SOUTH WEST ¼ AND PART OF THE SOUTH EAST ¼ ALL IN THE SOUTH WEST QUARTER OF SECTION 36, TOWNSHIP 35 NORTH, Range 13 EAST, TOWN OF NASHVILLE, FOREST COUNTY, WISCONSIN.

owner DAVID MOSSHOLDER and JANICE MOSSHOLDER

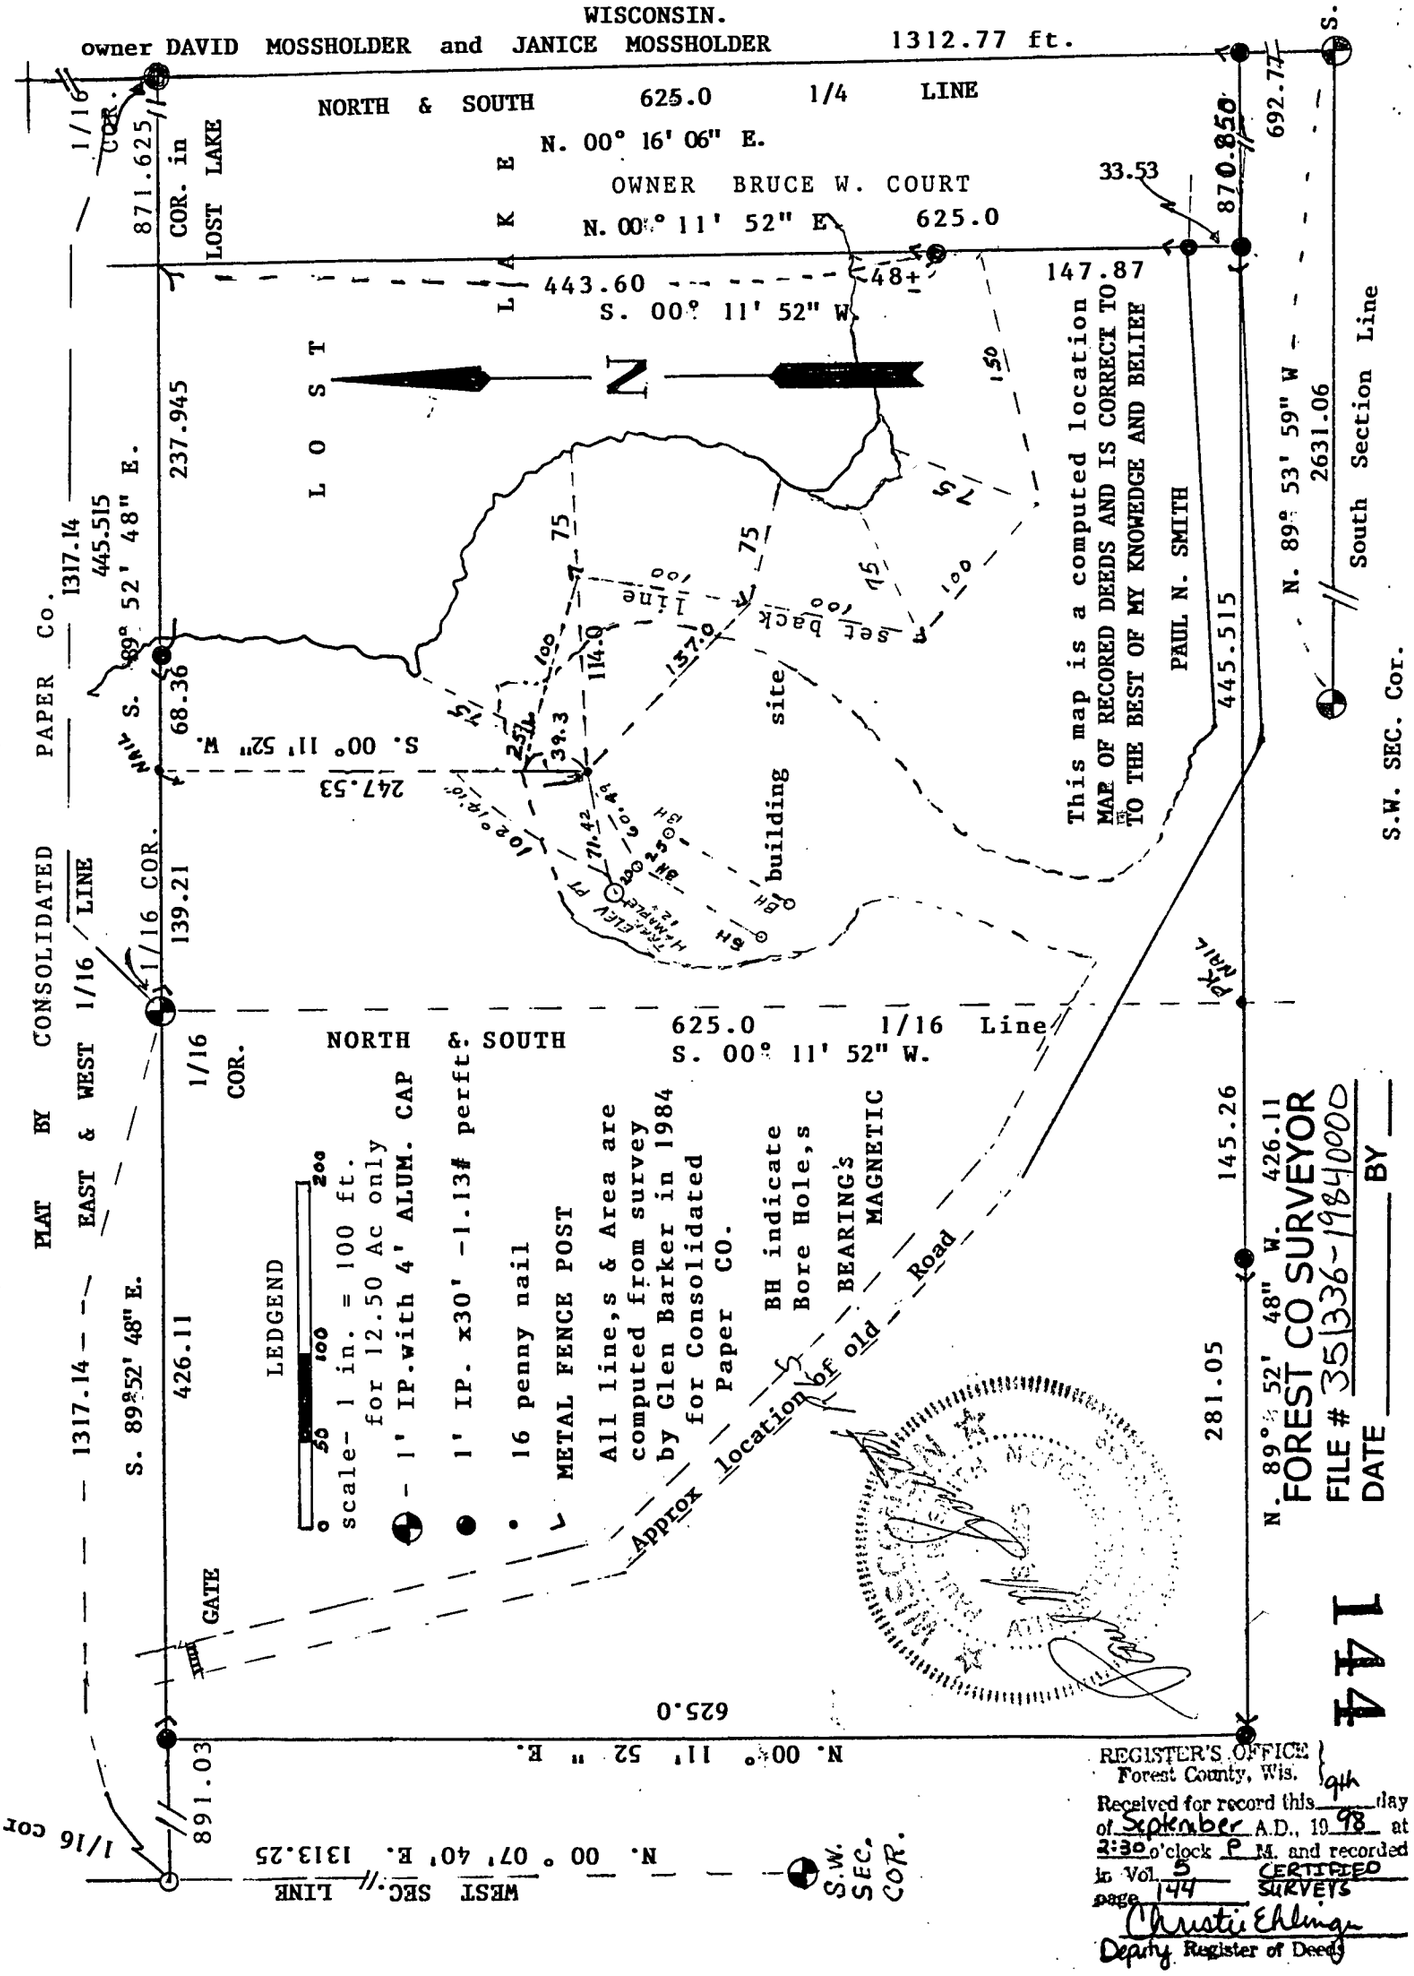

144

REGISTER'S OFFICE
Forest County, Wis.
Received for record this 9th day of September A.D., 19 98 at 2:30 o'clock P M. and recorded in Vol. 5 CERTIFIED SURVEYS page 144
Christie Ehlinger
Deputy Register of Deeds