18-35-15

RECEIVED
DEC 1 2

PLAT OF SURVEY

FOR STEVE AND JOAN JANSSEN

PART OF THE NE 1/4 – SE 1/4 OF SECTION 18,
T35N, R15E, TOWN OF BLACKWELL, FOREST COUNTY, WISCONSIN

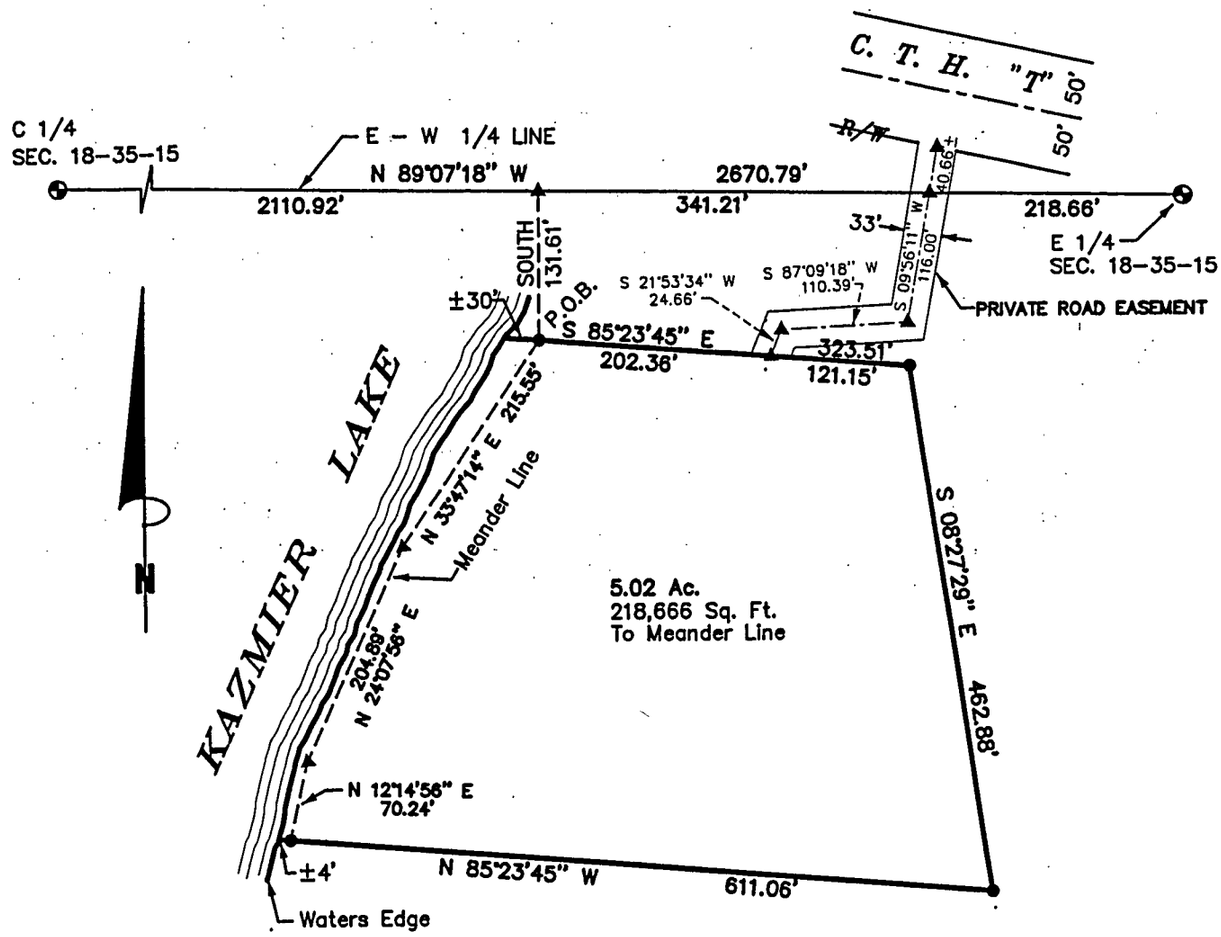

BEARINGS REFERENCED TO THE U.S.F.S. PLAT OF SURVEY OF SECTION 18, T35N, R15E.

150 0 150 300 450

Scale 1" = 150'

SURVEYOR'S CERTIFICATE:

I, Michael A. Treml, Registered Land Surveyor, HEREBY certify that by the order of Steve & Joan Janssen : I have surveyed and mapped the hereon described and depicted lands and the within map is a true and correct representation of the lands surveyed to the best of my knowledge and belief and I have fully complied the provisions of Chapter AE–7 of the Wisconsin Administrative Code in surveying and mapping of same.

WISCONSIN
MICHAEL A. TREML
S-2197
LAONA
WI
LAND SURVEYOR

Michael A. Treml
11-08-01

DATE: NOVEMBER 8, 2001 DWG. NO.: 218–01	LEGEND: 2 1/2" DIA. ALUMINUM MONUMENT FOUND 3/4" X 24" REBAR SET COMPUTED POSITION	SHT. NO. 1 OF 1