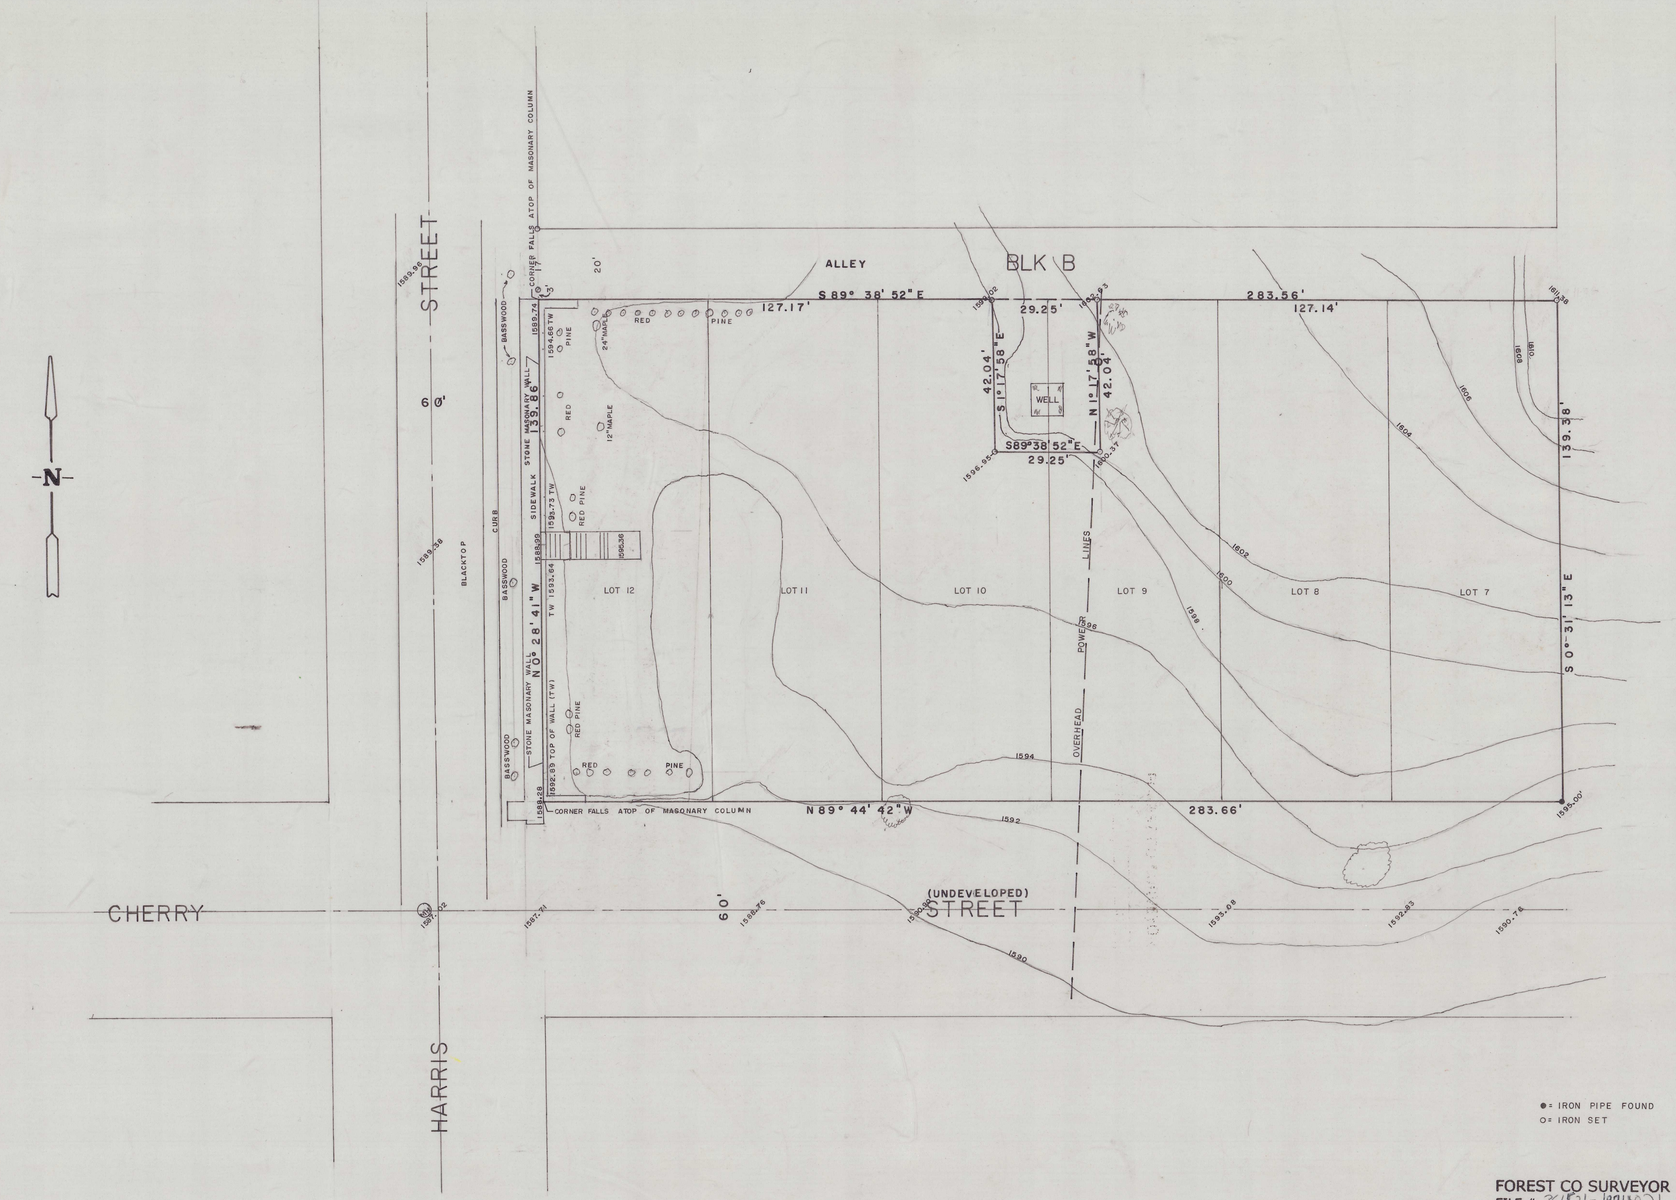

WISCONSIN
THOMAS R. ARNOTT
S-987
CRANDON
WIS.
LAND SURVEYOR

Thomas R. Arnott
21 Oct 91

ALL OF LOTS 7 THRU 12 OF BLOCK B OF CONNOR'S 4TH ADDITION TO THE VILLAGE OF LAONA, TOWN OF LAONA, FOREST CO., WISCONSIN.

●= IRON PIPE FOUND
O= IRON SET

FOREST CO SURVEYOR
FILE # 36/531-19910021
DATE _____ BY ____

THOMAS R. ARNOTT
REGISTERED LAND SURVEYOR
P.O. BOX 84
LAONA, WIS. 54541

MAP OF SURVEY FOR

LAONA HOUSING

DATE: 21 OCT 1991	SCALE: 1" = 20'