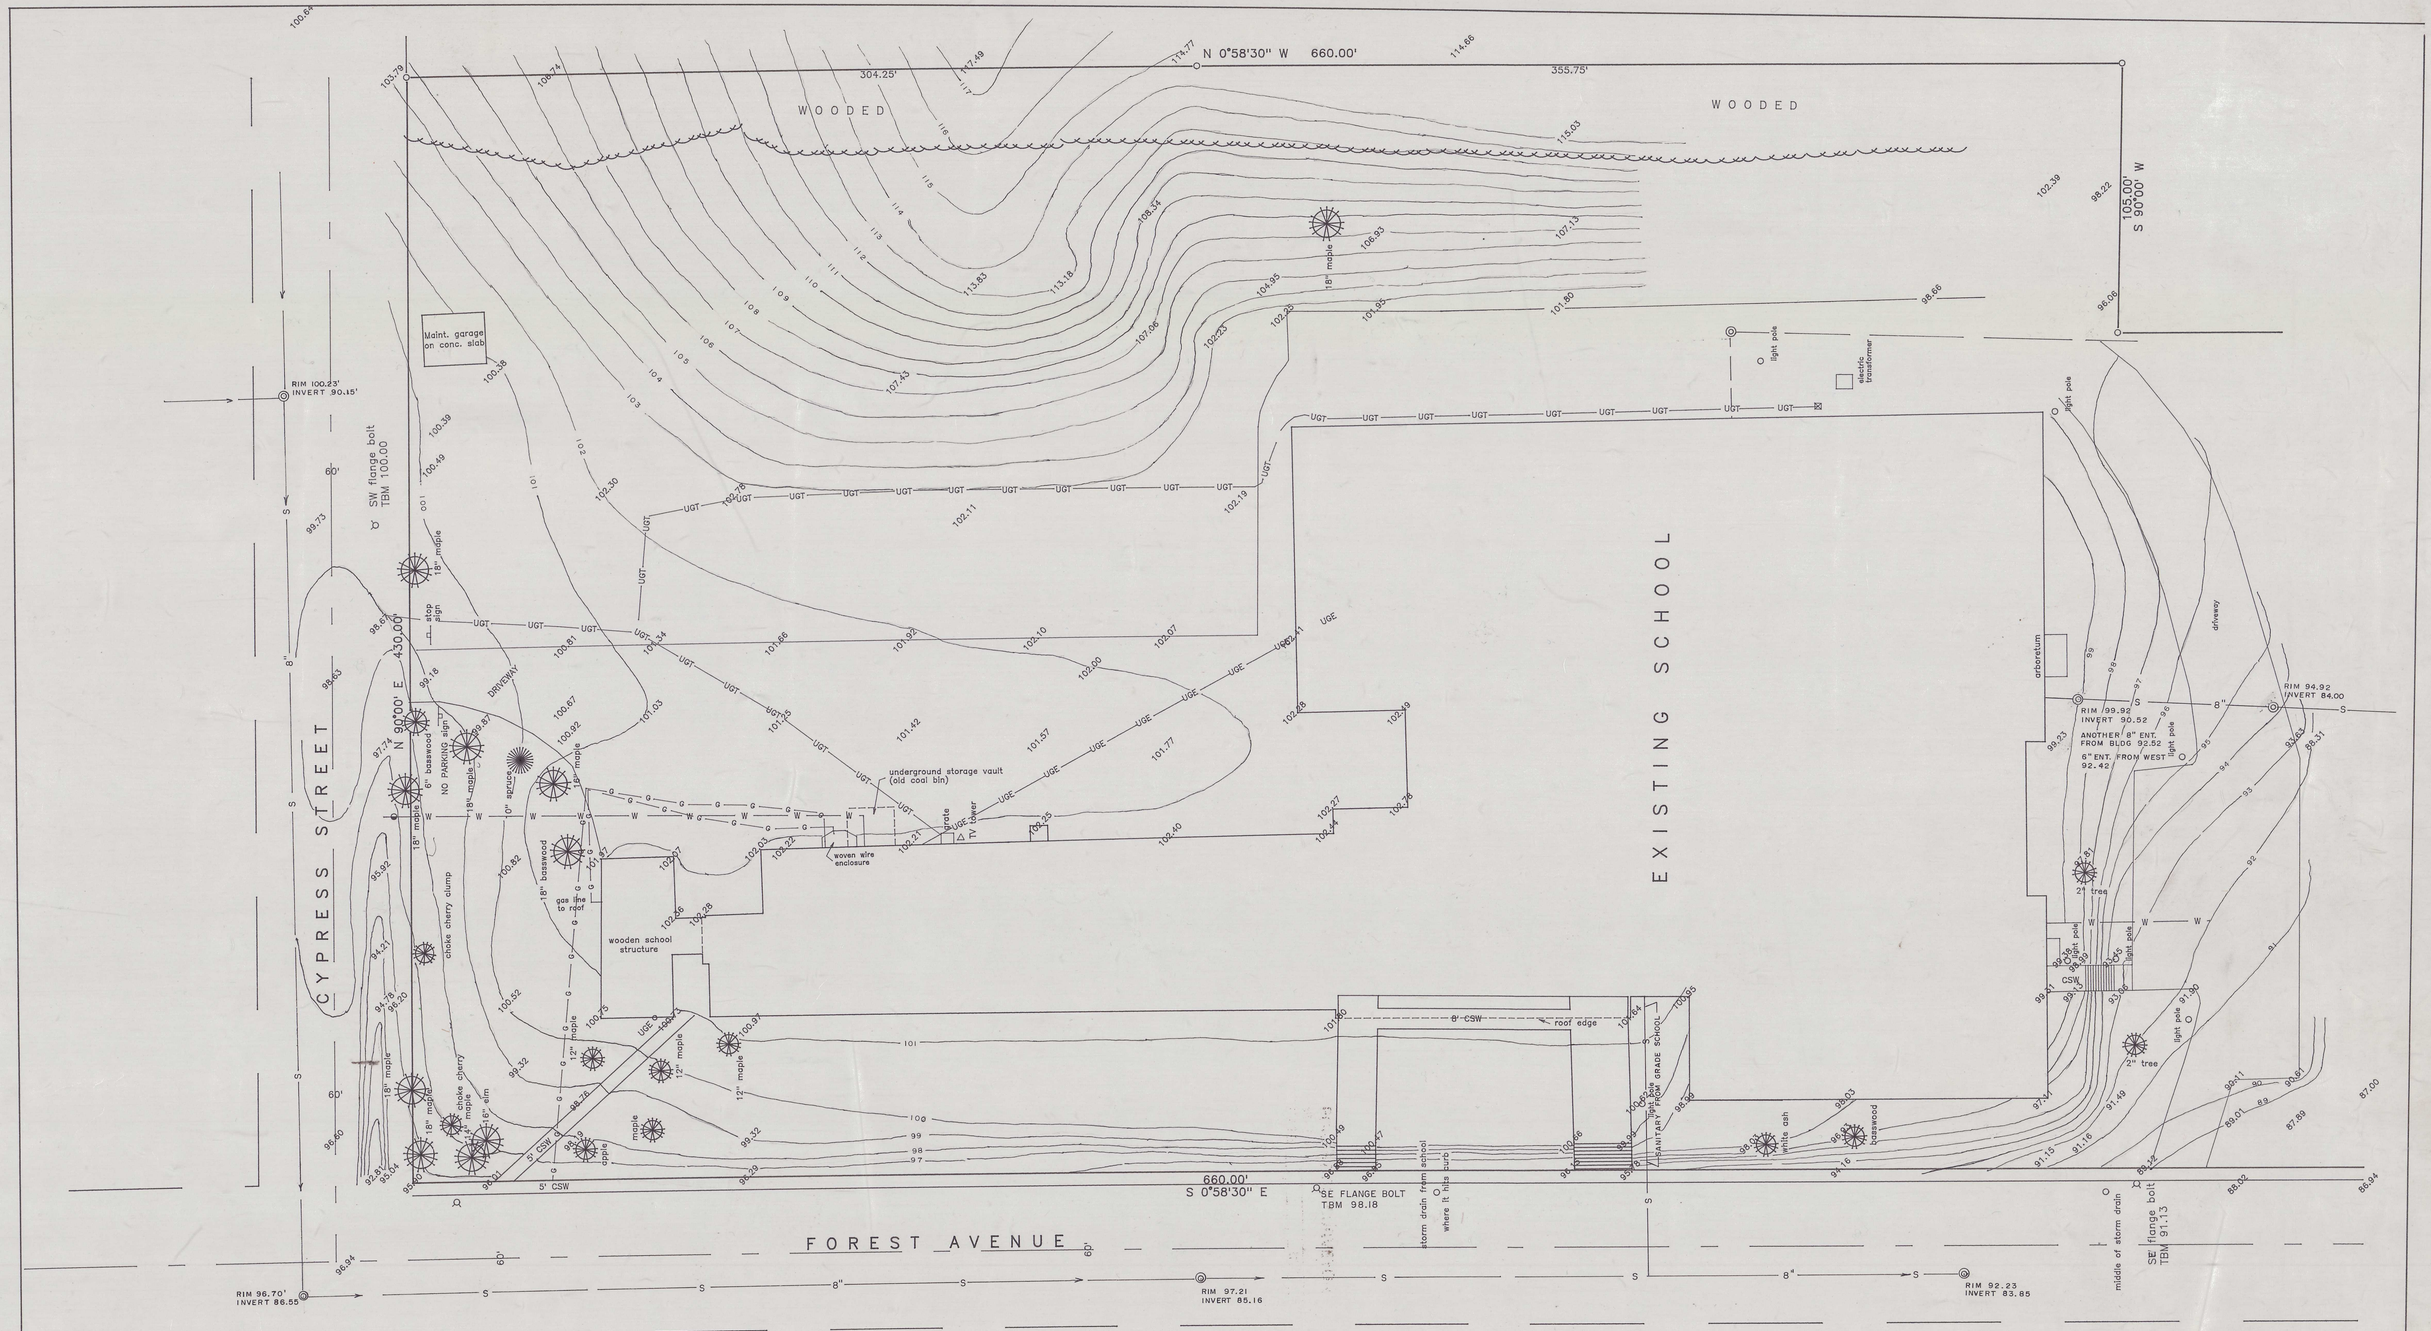

FOREST CO SURVEYOR
FILE # 361531-19950828
DATE _____ BY ____

WISCONSIN THOMAS R. ARNOTT S-887 CRANDON WIS. LAND SURVEYOR

Thomas R. Arnott 28 Aug 1995

LEGEND

- UGT underground telephone cable
- mailbox
- sign
- sanitary manhole
- water valve
- iron pipe set
- railroad spike found
- iron pipe found
- power pole
- telephone box
- Boundary of parcel surveyed.
- fire hydrant
- W water line
- UGE underground electric
- G gasline

THOMAS R. ARNOTT
REGISTERED LAND SURVEYOR
P.O. BOX 635
ANTIGO, WIS. 54409

TOPOGRAPHIC SURVEY FOR LAONA SCHOOL DISTRICT
LAONA, WISCONSIN

SCALE: 1" = 30'	DATE: AUGUST, 1995
DC FILE: LAONASCH	